


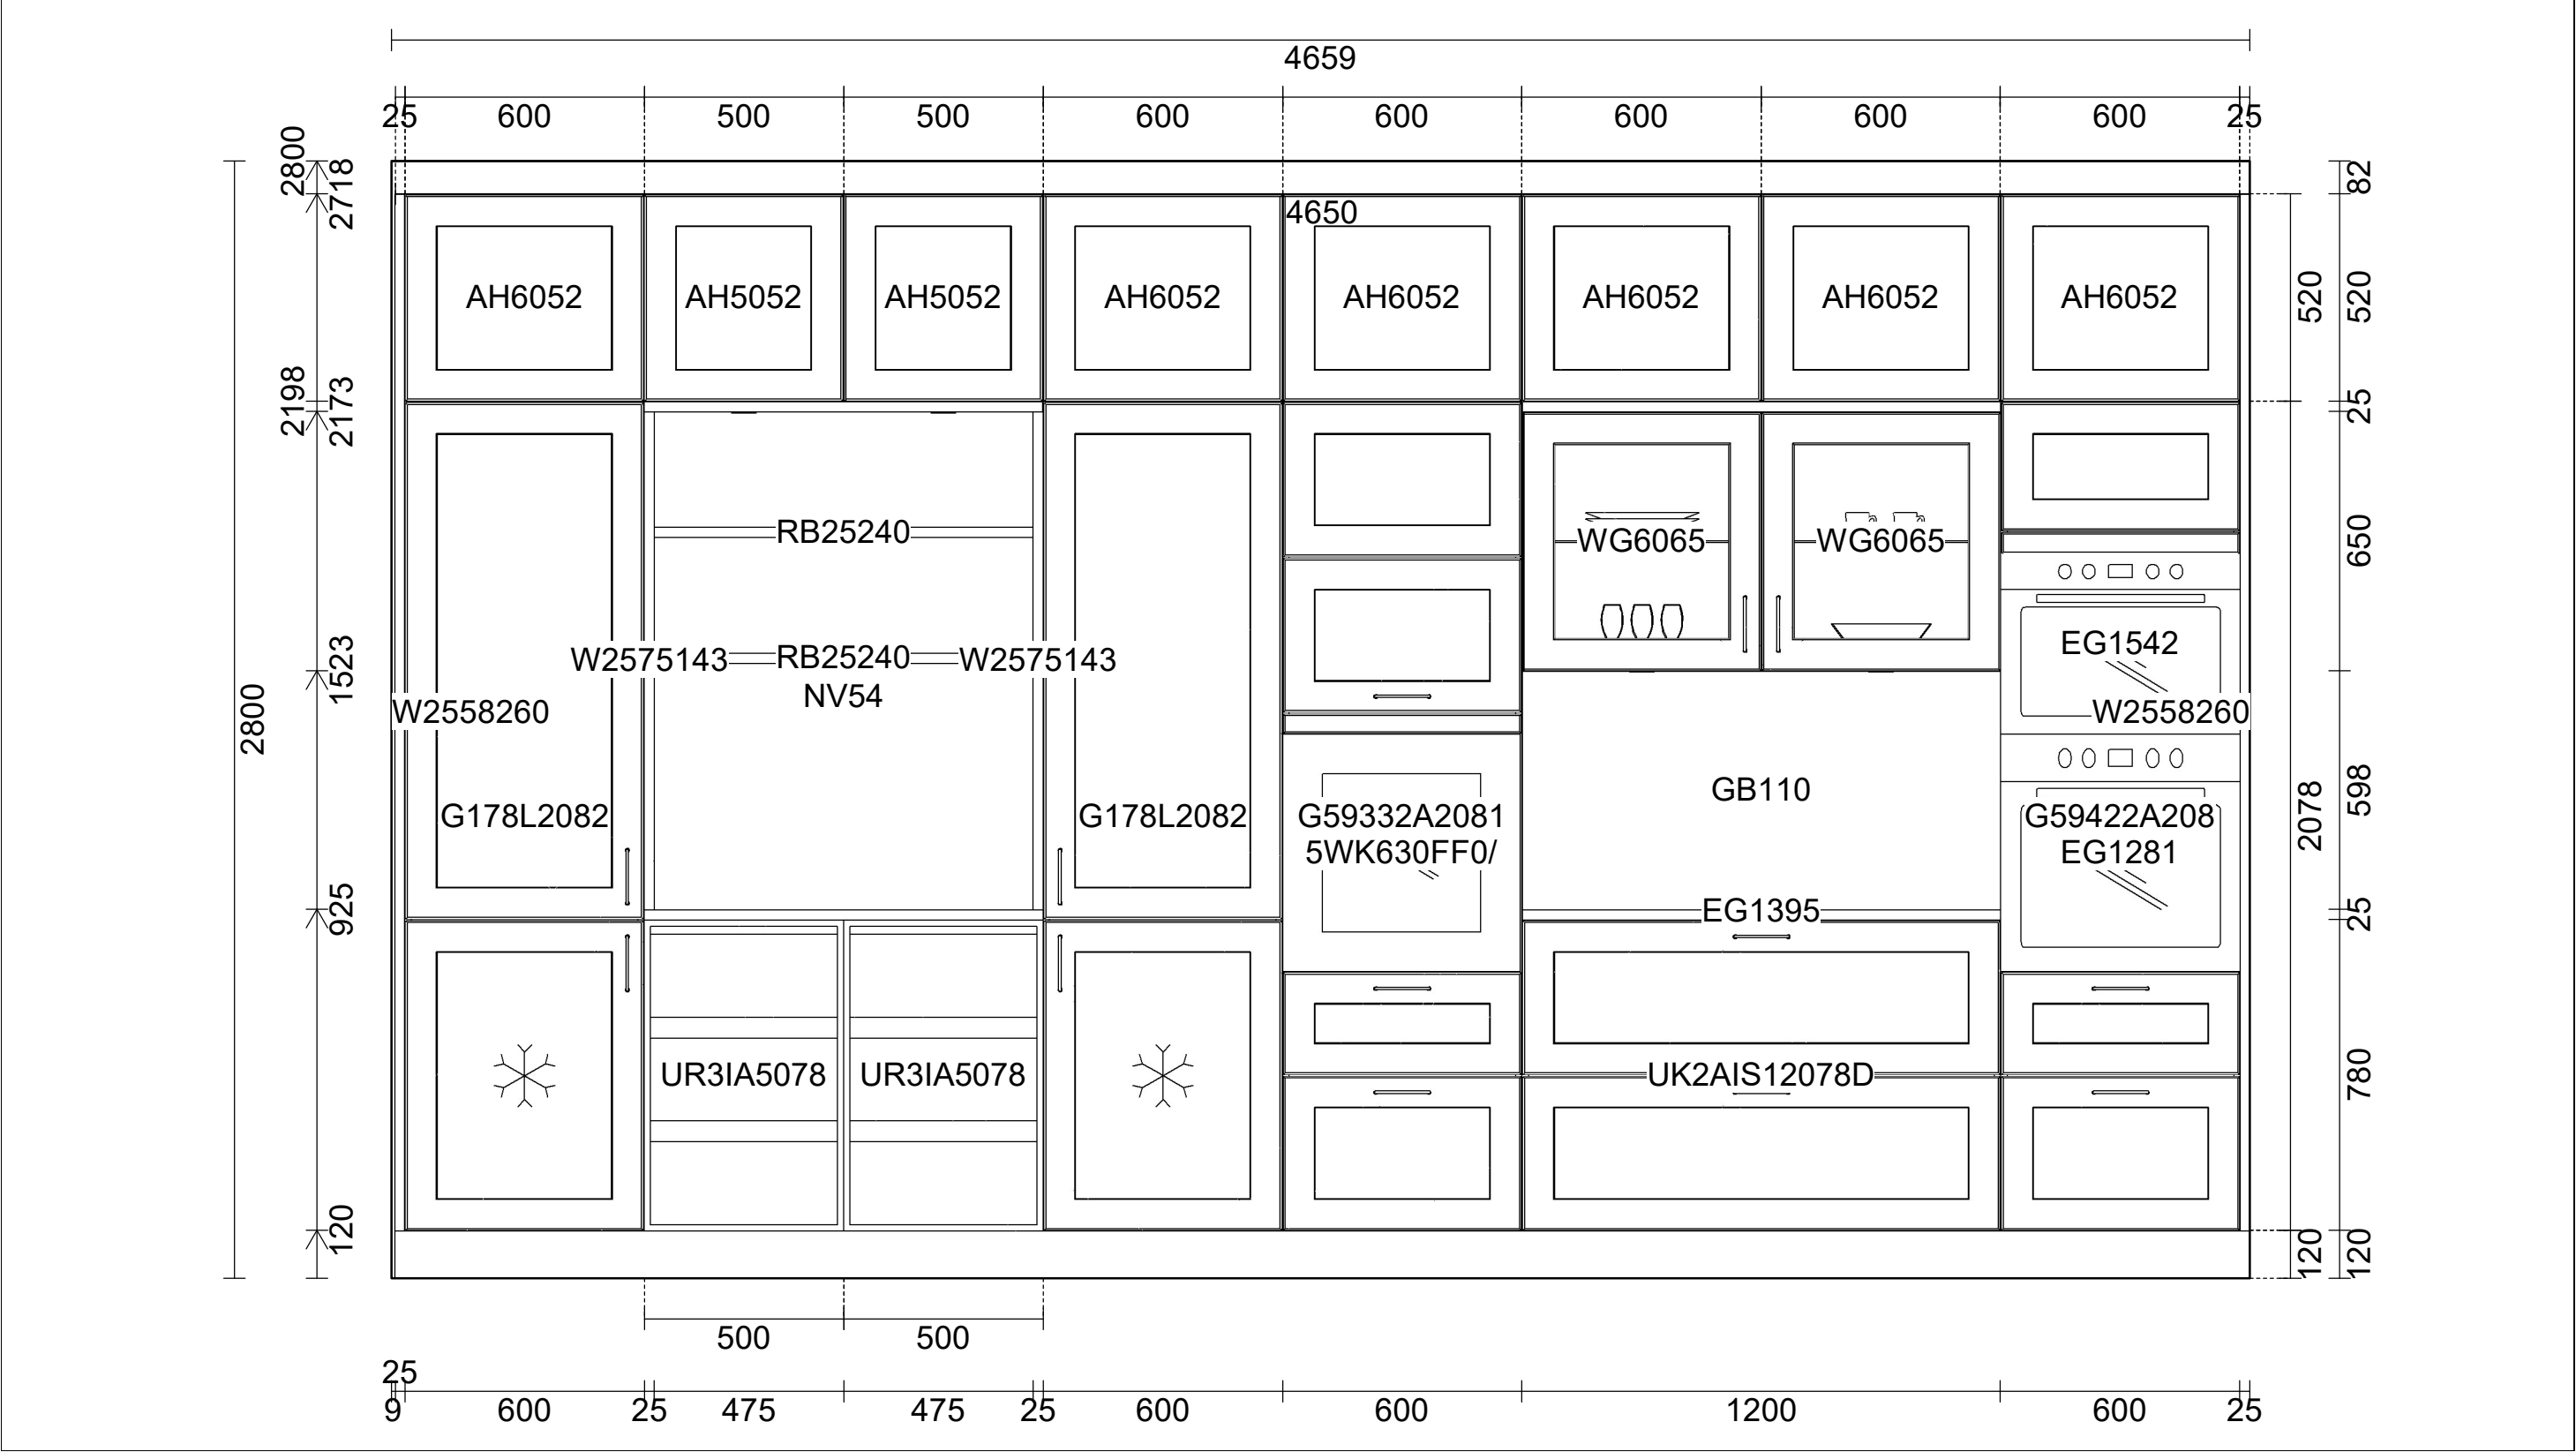

|   |                                                         |                                                                     |                                                                                       |
|---|---------------------------------------------------------|---------------------------------------------------------------------|---------------------------------------------------------------------------------------|
| <b>Bessmann Køkkener A/S</b><br>Vejlevej 60,<br>7000 Fredericia<br>Tlf. : +45 72 21 79 10<br>Vor ref.: Alex Lundgaard Dyhr<br>E-mail: <a href="mailto:ALD@bessmann-koekken.dk">ALD@bessmann-koekken.dk</a><br>Web side: <a href="https://bessmann-koekken.dk/">https://bessmann-koekken.dk/</a> | <b>HÄCKER Concept130</b><br><br>Concept130<br>ROMA ROMA | Kunde: Bessmann Køkken Granit & Design<br>Adresse: ,<br>Postnr./By: |  |
|   | <b>Skala : Tilpasset ramme</b>                          | Telefonnr.:<br>Mobilnr.:                                            |                                                                                       |